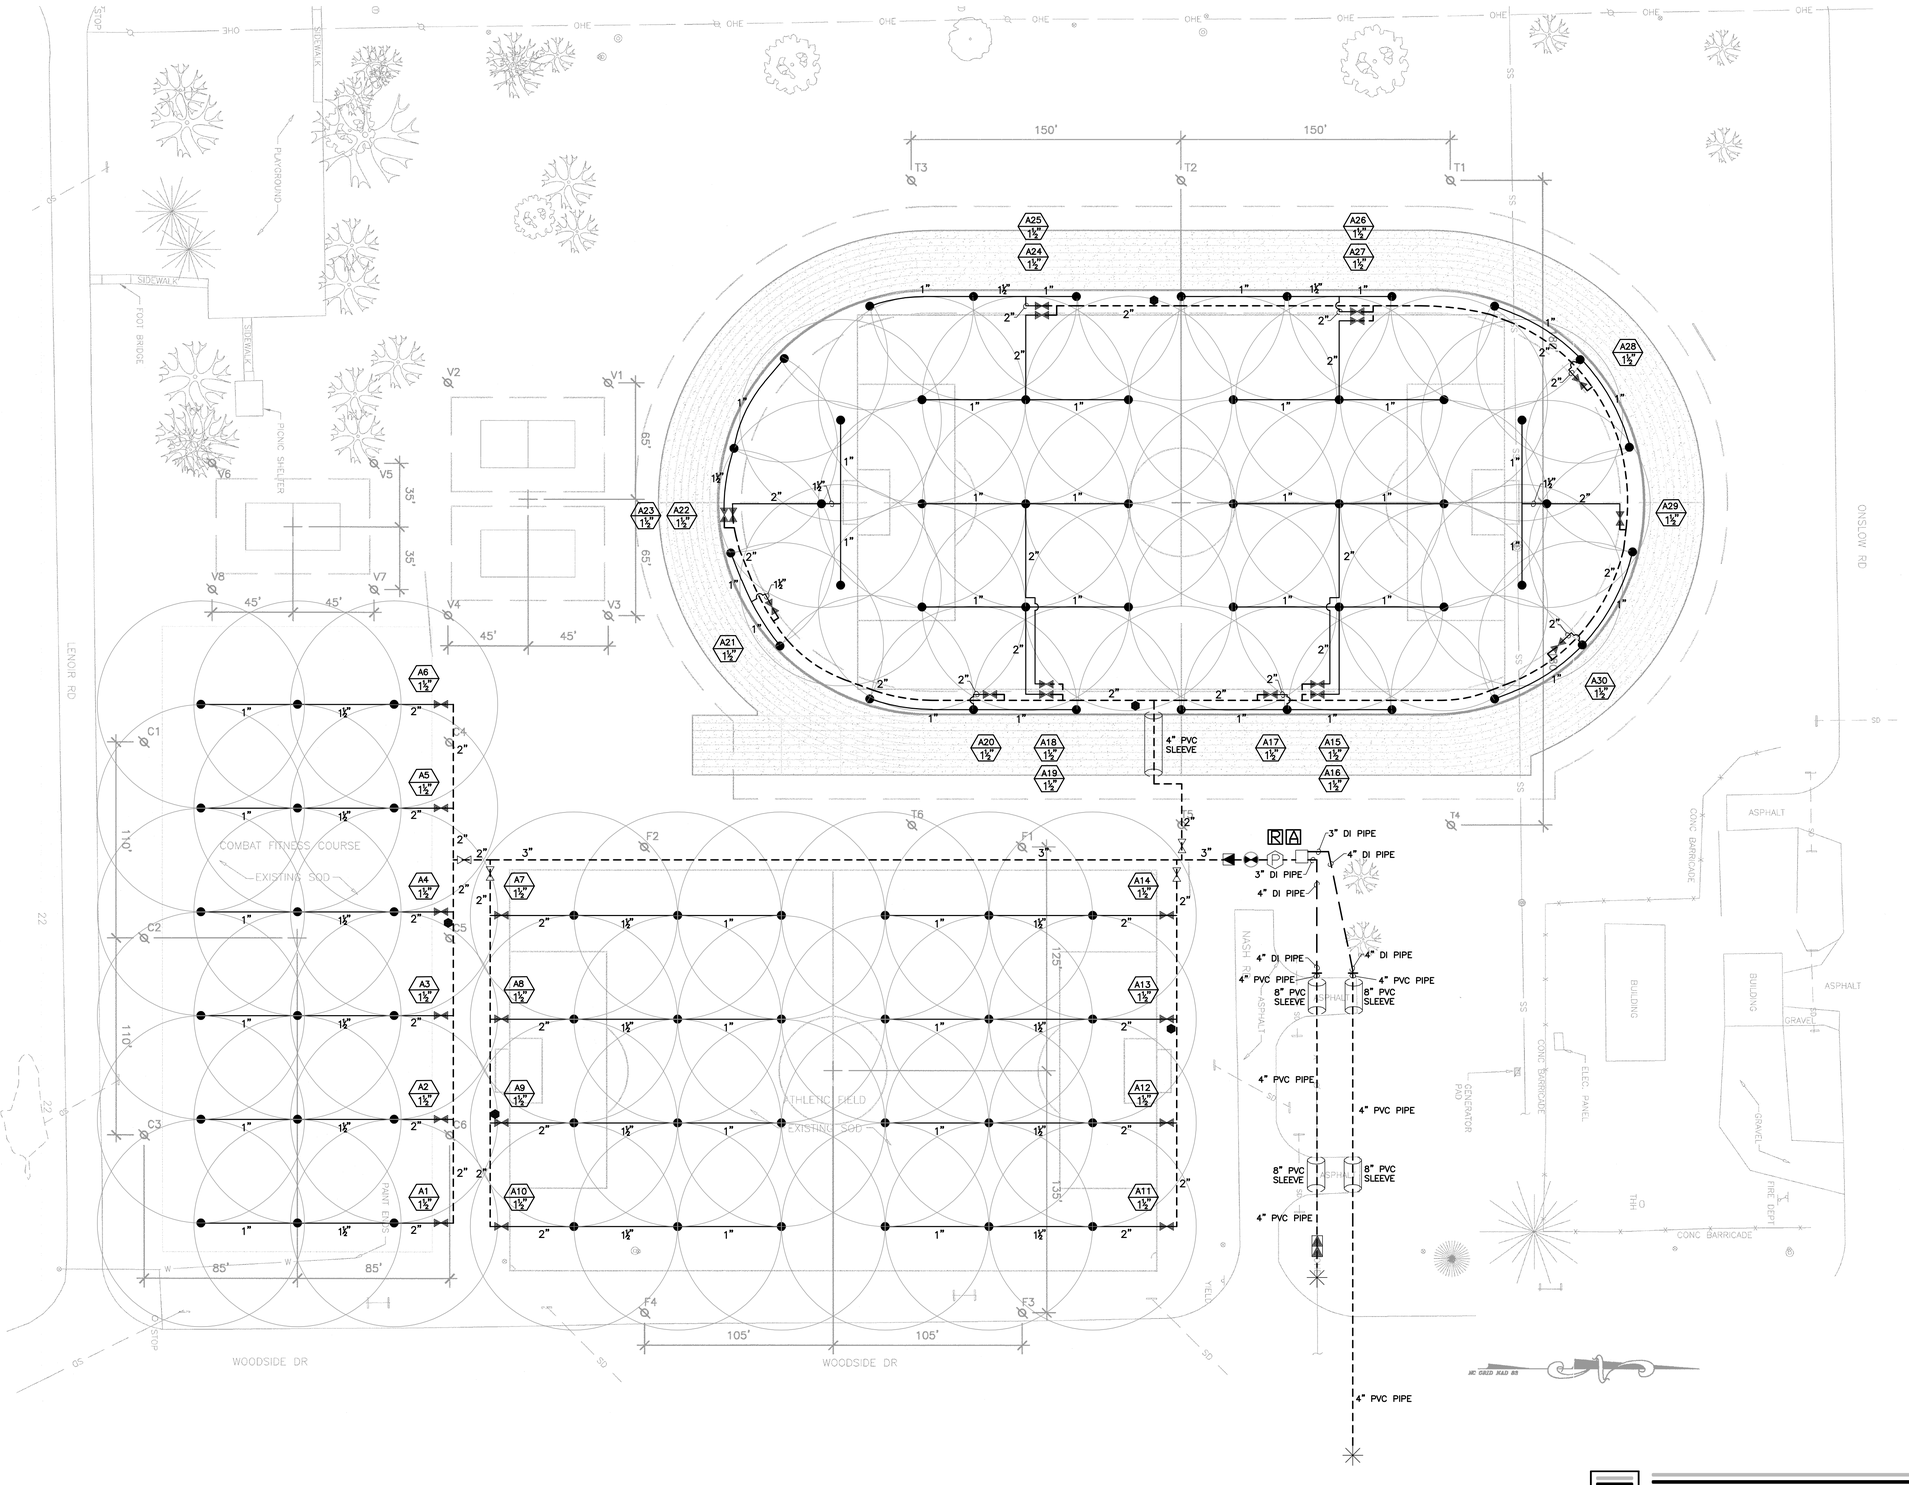

STI DESIGNS
4355 Golf Acres Drive
Charlotte, North Carolina 28208
Phone: (704) 393-8873

THE IRRIGATION PLANS AND SPECIFICATIONS FOR THIS PROJECT PREPARED BY SMITH TURF IRRIGATION COMPANY ARE SUPPLIED FOR USE BY OUR CLIENT ONLY AND MAY NOT BE COPIED OR REPRODUCED BY ANY PERSON OR PERSONS OTHER THAN SAID CLIENT OR HIS AGENTS. THESE PLANS AND SPECIFICATIONS SHALL BE USED ONLY IN CONNECTION WITH THE PARTICULAR WORK AND PRODUCTS SPECIFIED AND SHALL NOT BE USED IN CONNECTION WITH ANY OTHER PROJECT WITHOUT THE EXPRESS WRITTEN CONSENT OF SMITH TURF & IRRIGATION CO.

NO.	REVISION	BY	DATE

DRAWN: RMS
APPROVED:
FILENAME: IR-1.DWG
DATE: 9-2-11

DRAWINGS FOR:

MCAS - ATHLETIC FIELDS

CHERRY POINT, N.C.

IRRIGATION LAYOUT

SCALE: 1"= 40'

SHEET: 1 OF 1

PROJECT NO.: 110829.110

STI SMITH TURF & IRRIGATION CO.
TORO®
P.O. BOX 669388 • CHARLOTTE, NORTH CAROLINA • 28266-9388
(704) 393-8873 • DISTRIBUTORS • (800) 232-8676